


11105  
Center Fitzgibbon Building  
105F-9


DRAWING NUMBER

DRAWING NUMBER

DRAWING NUMBER

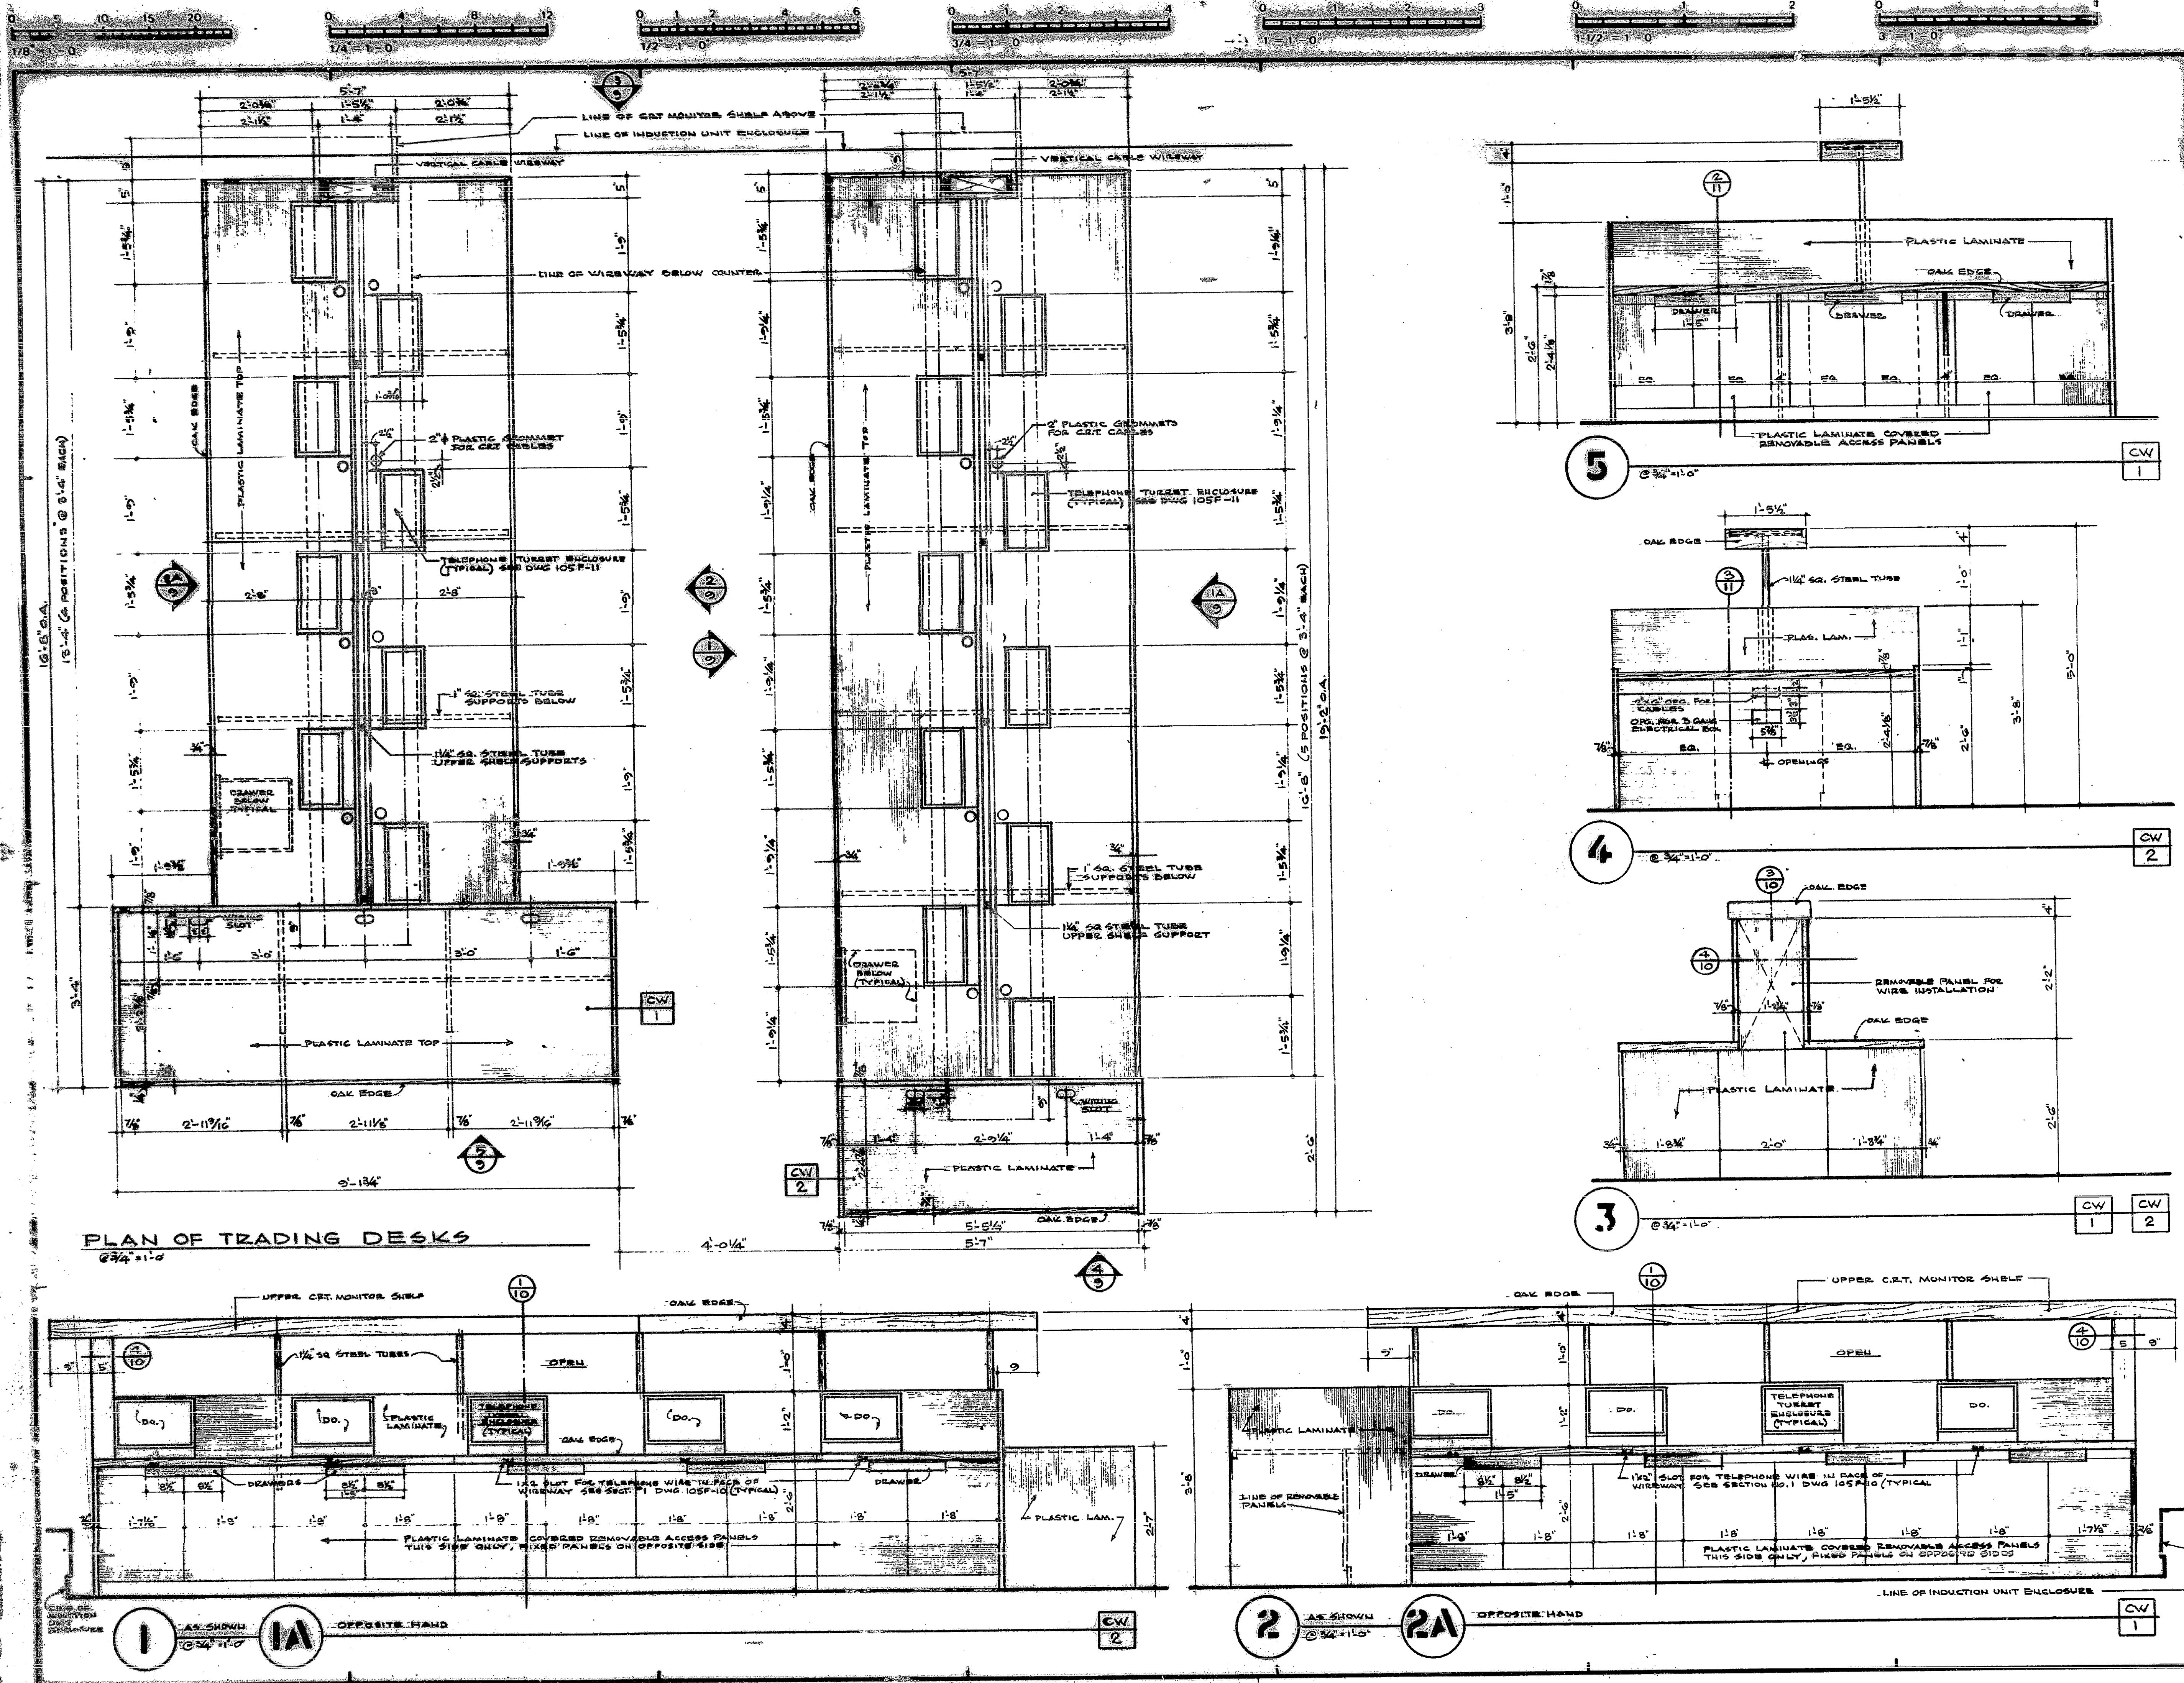

IF THIS DRAWING IS NOT 24" x 36" IT IS A REDUCED PRINT SCALE ACCORDINGLY

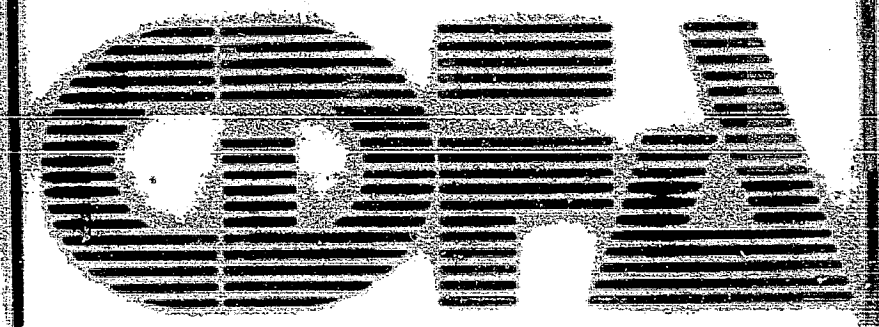

CHARLES D. FLAYHAN ASSOCIATES INC.  
880 CANAL STREET STAMFORD, CT. 06902  
203 348-4300

DATE	ISSUED TO	PR.	TR.
12-7-84	PORT AUTHORITY FOR APPROVAL CIVILIAN CORP. FOR INFO SPECIFIC FOR RECORDS	100	1
1-18-85	PORT AUTHORITY FOR APPROVAL CIVILIAN CORP. FOR INFORMATION C.F.C. FOR RECORDS	100	1

PHASE  
**F**  
TAA NO. 5104

NEW YORK  
STATE  
OFFICE OF  
THE COMPTROLLER  
OF THE CURRENCY

CONTACT: 59-111  
DATE: 12-7-84

NO.	DATE	REVISION	BY
-----	------	----------	----

CANTOR, FITZGERALD  
SECURITIES CORP.  
105th FLOOR  
ONE WORLD TRADE CENTER, NEW YORK N.Y.

NEW CORPORATE BOND  
TRADING ROOM  
PLANS & ELEVATIONS  
OF TRADING DESKS

PROJECT NO. 1257A  
SCALE 3/4" = 1'-0"  
DRAWN BY J.F.P.  
CHECKED BY  
DATE 12-6-84

NORTH

DRAWING NO.  
**105F**  
**9**